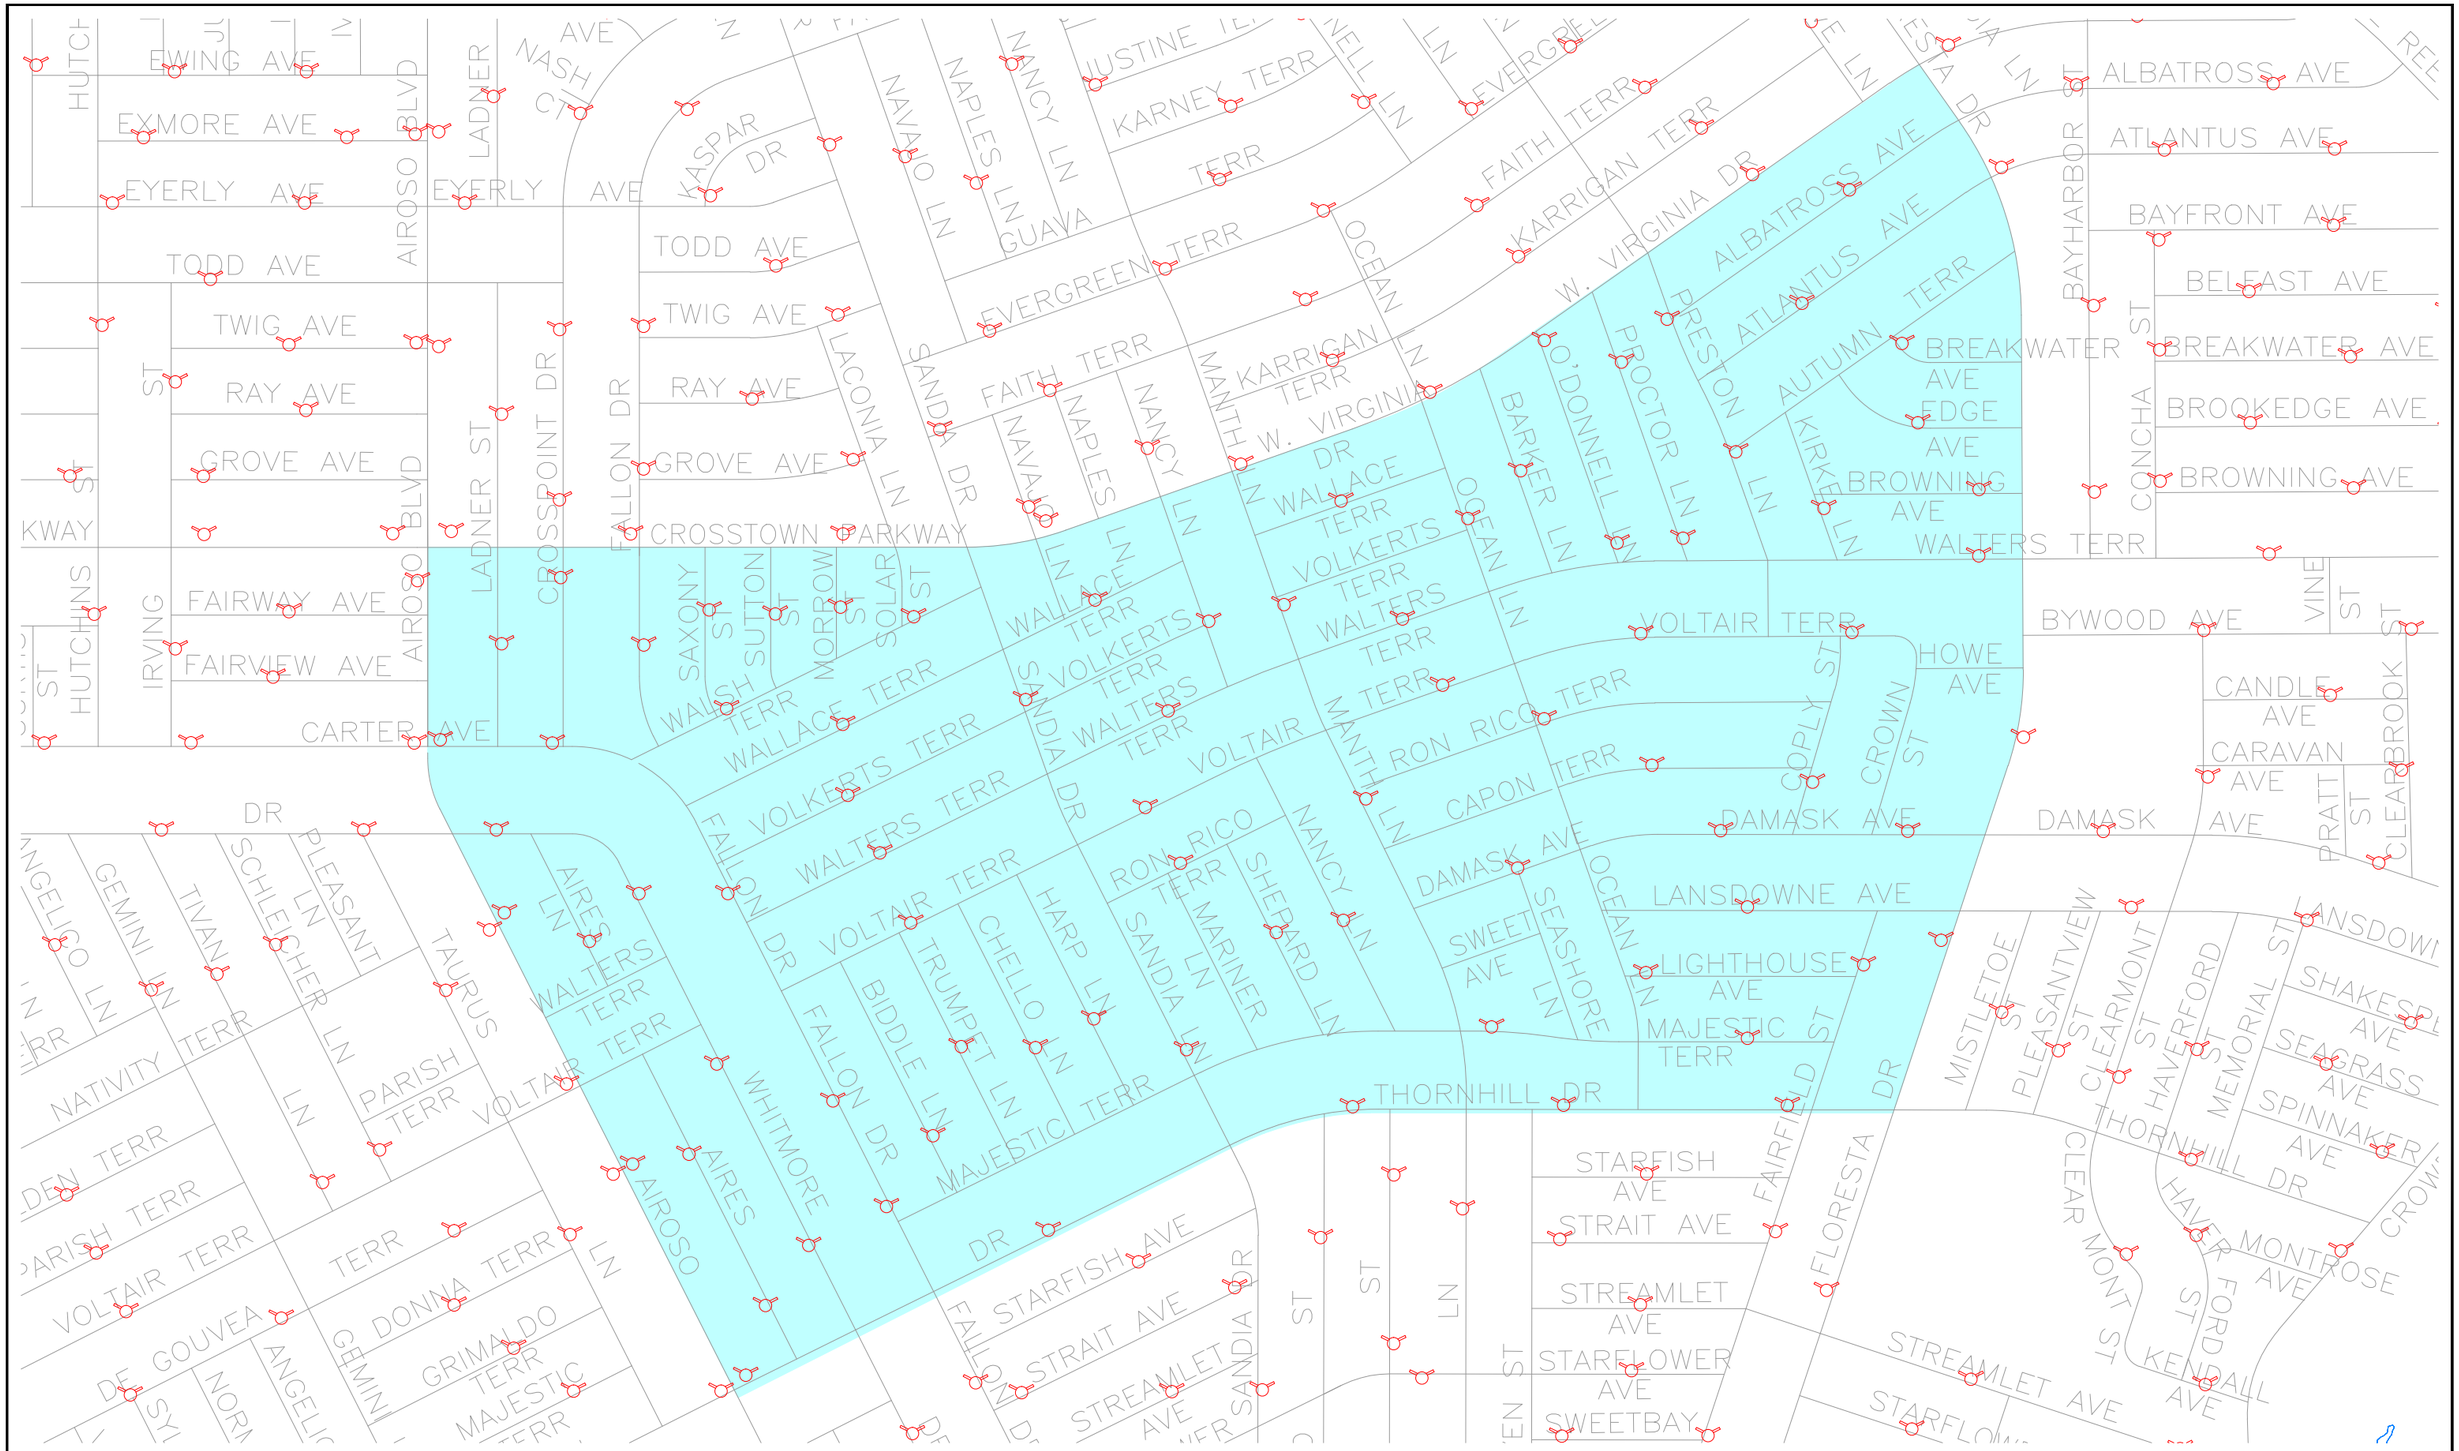

UTILITIES INFORMATION SYSTEMS MAPPING DIVISION	CITY OF PORT ST. LUCIE UTILITY SYSTEMS DEPARTMENT 900 S.E. OGDEN LANE PORT ST. LUCIE, FL 34983	N	ACAD FILE 05-0825 NOT TO SCALE	2017 Hydrant Flushing Program Area 12	BY / DATE DRAWN LVA AUG 2017 SHEET 1 of 1